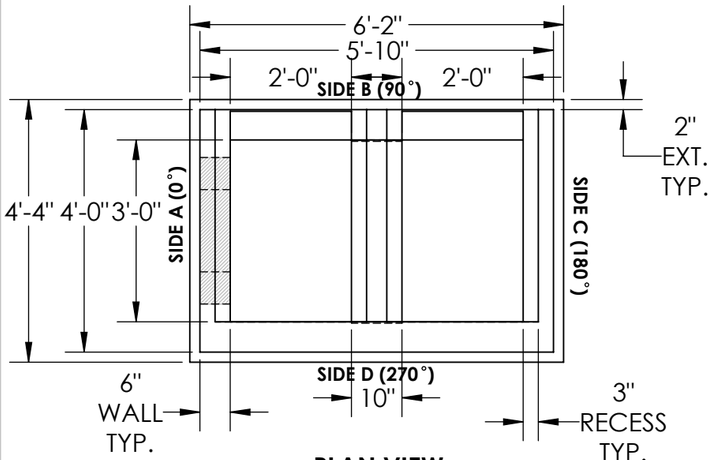

PLAN VIEW

FRAME & GRATE NOT SHOWN

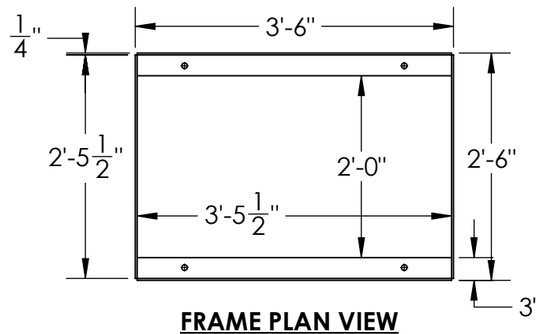

FRAME PLAN VIEW

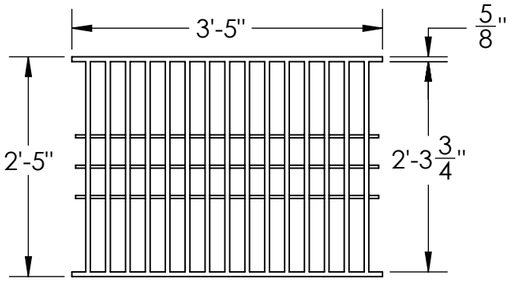

GRATE PLAN VIEW

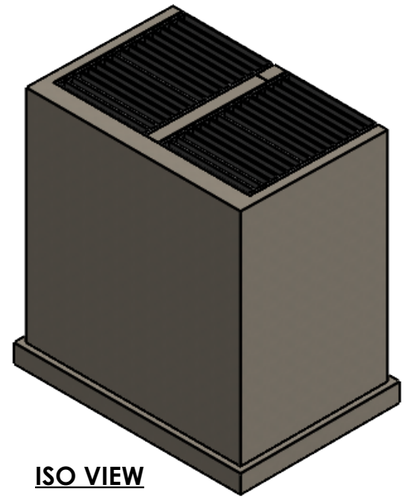

ISO VIEW

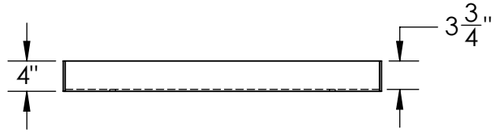

FRAME ELEVATION VIEW

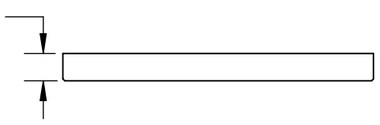

GRATE ELEVATION VIEW

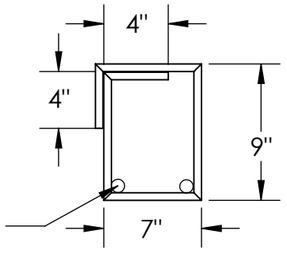

S1 BAR DETAIL

#4 BARS

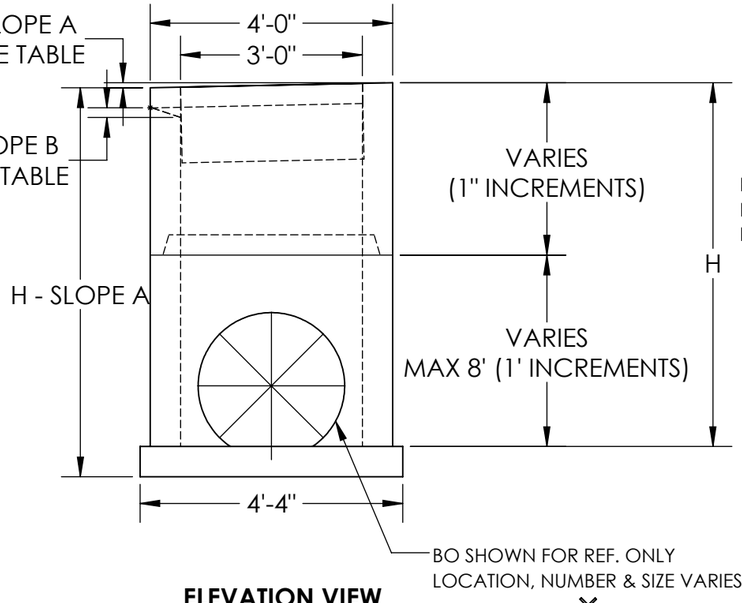

ELEVATION VIEW

SIDE A

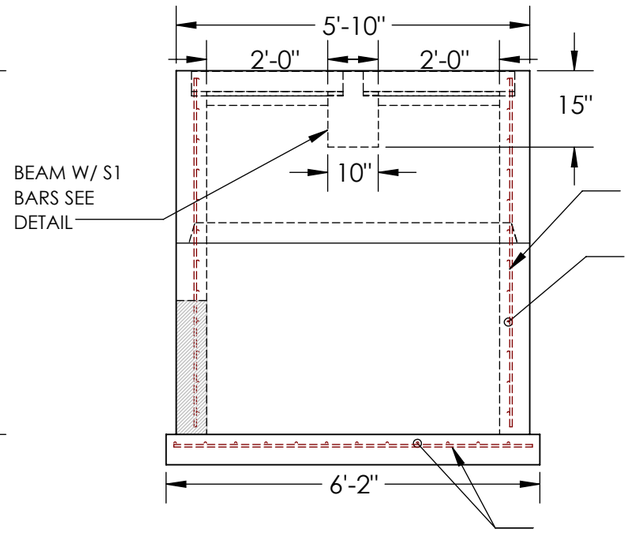

ELEVATION VIEW

SIDE D

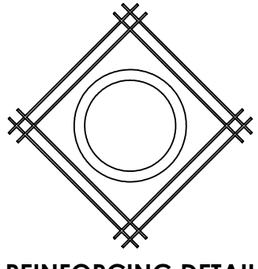

REINFORCING DETAIL

TYP. ALL OPENINGS

(4) - #4 BARS x (BO + 8")

SLOPE CONFIGURATIONS		
	GROUP 1	GROUP 2
SLOPE A	1 1/4"	3"
SLOPE B	2 1/2"	3"

McPherson Concrete Companies
221 W. 37th St. North
Wichita, KS. 67204
Phone: (316) 838-8651
Fax: (316) 838-0838

PROPRIETARY AND CONFIDENTIAL

THE INFORMATION CONTAINED IN THIS DRAWING IS THE SOLE PROPERTY OF McPHERSON CONCRETE COMPANIES. ANY REPRODUCTION IN PART OR AS A WHOLE WITHOUT THE WRITTEN PERMISSION OF McPHERSON CONCRETE COMPANIES IS PROHIBITED.

JOB #	
PROJECT	MCC Standard Drawing
CLIENT	
DRAWN BY	CEH 10/7/23
STRUCTURE TYPE	KDOT Area Inlet Special Double
STATION #	1013+89.10
COMMENTS:	

McPHERSON CONCRETE COMPANIES

DESIGN INFORMATION: -F'c = 4,000 PSI -Fy = 60,000 PSI

SIZE	DWG. NO.	REV
B	KDOT Area Inlet Special Double	0-1

SCALE: 1:24 | WEIGHT: 10294 | SHEET 1 OF 1