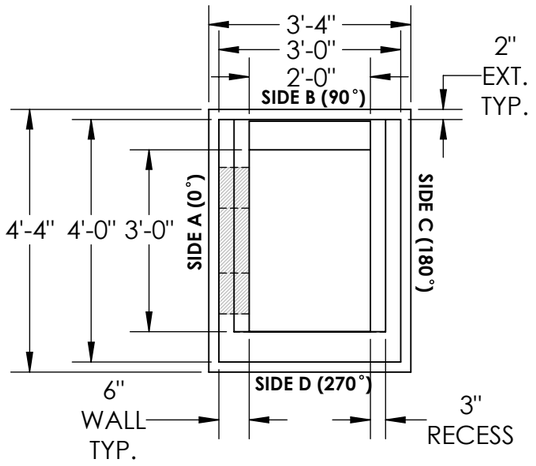

PLAN VIEW

FRAME & GRATE NOT SHOWN FOR CLARITY

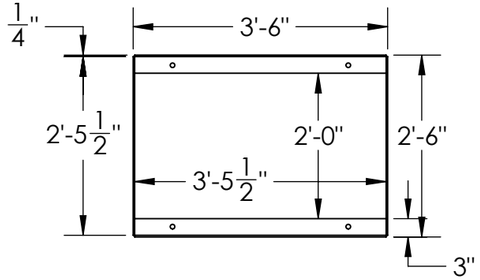

FRAME PLAN VIEW

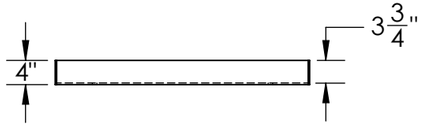

FRAME ELEVATION VIEW

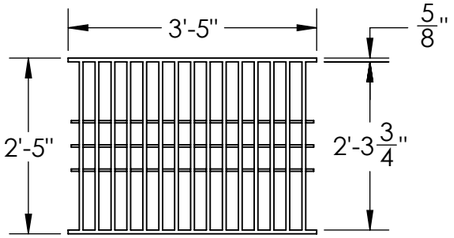

GRATE PLAN VIEW

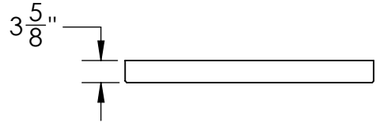

GRATE ELEVATION VIEW

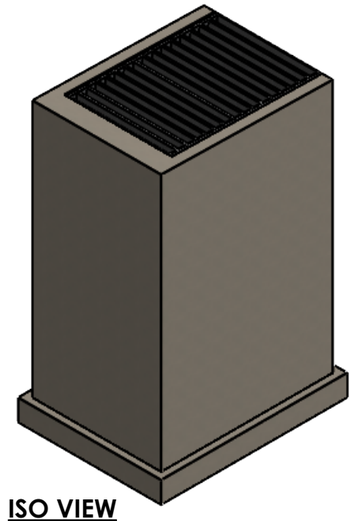

ISO VIEW

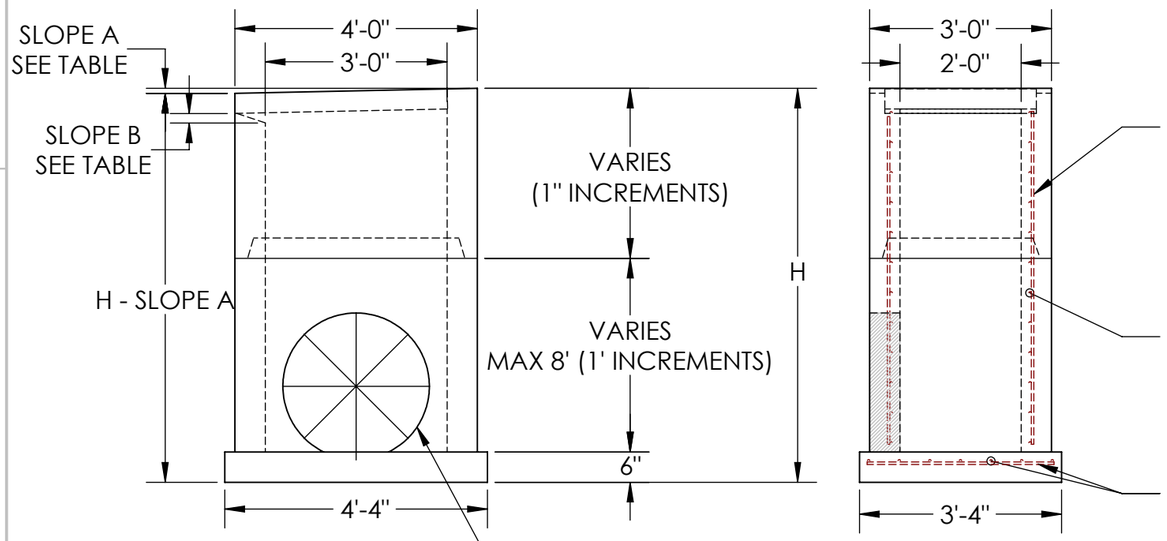

ELEVATION VIEW

SIDE A

ELEVATION VIEW

SIDE D

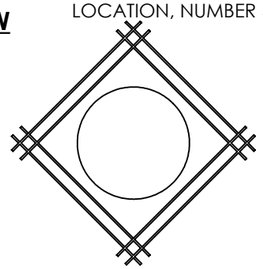

REINFORCING DETAIL

TYP. ALL OPENINGS

(4) - #4 BARS x (BO + 8")

SLOPE CONFIGURATIONS			
	GROUP 1	GROUP 2	GROUP 3
SLOPE A	1"	2"	3"
SLOPE B	2"	3"	3"

McPherson Concrete Companies
221 W. 37th St. North
Wichita, KS. 67204
Phone: (316) 838-8651
Fax: (316) 838-0838

PROPRIETARY AND CONFIDENTIAL

THE INFORMATION CONTAINED IN THIS DRAWING IS THE SOLE PROPERTY OF McPHERSON CONCRETE COMPANIES. ANY REPRODUCTION IN PART OR AS A WHOLE WITHOUT THE WRITTEN PERMISSION OF McPHERSON CONCRETE COMPANIES IS PROHIBITED.

JOB #	
PROJECT	MCC Standard Drawing
CLIENT	
DRAWN BY	CEH 10/6/23
STRUCTURE TYPE	KDOT Area Inlet Special Single
STATION #	
COMMENTS:	

McPHERSON CONCRETE COMPANIES

DESIGN INFORMATION: -F'c = 4,000 PSI -Fy = 60,000 PSI

SIZE	DWG. NO.	REV
B	KDOT Area Inlet Special Single	0-1

SCALE: 1:24 | WEIGHT: 6224 | SHEET 1 OF 1