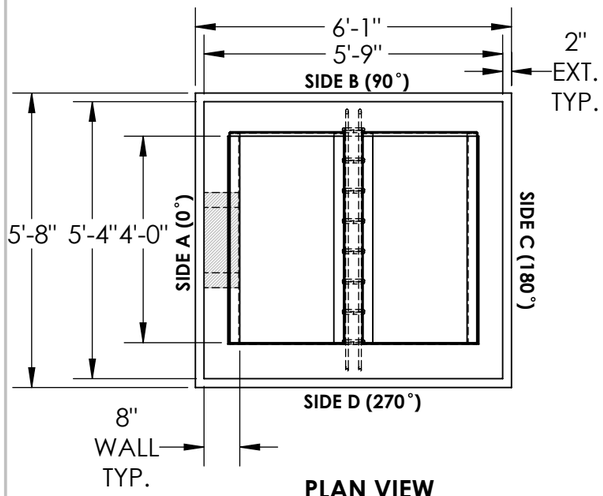

PLAN VIEW
GRATE NOT SHOWN

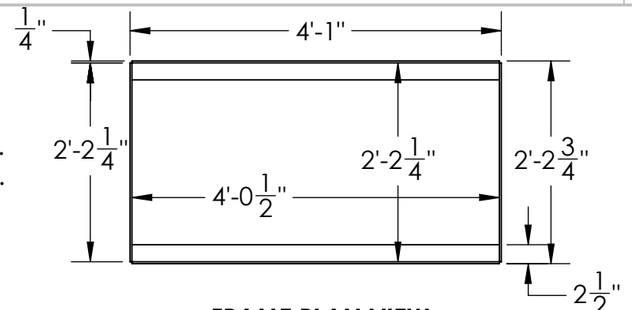

FRAME PLAN VIEW

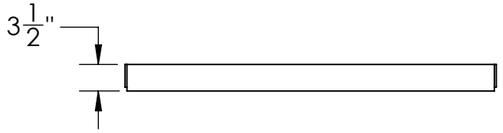

FRAME ELEVATION VIEW

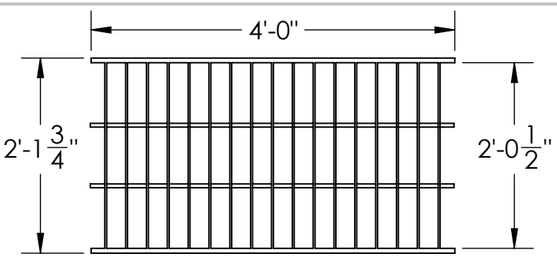

GRATE PLAN VIEW

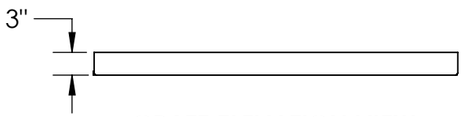

GRATE ELEVATION VIEW

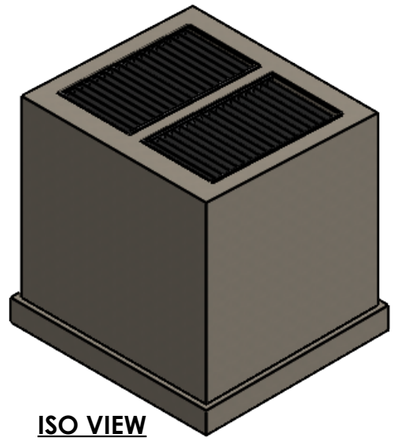

ISO VIEW

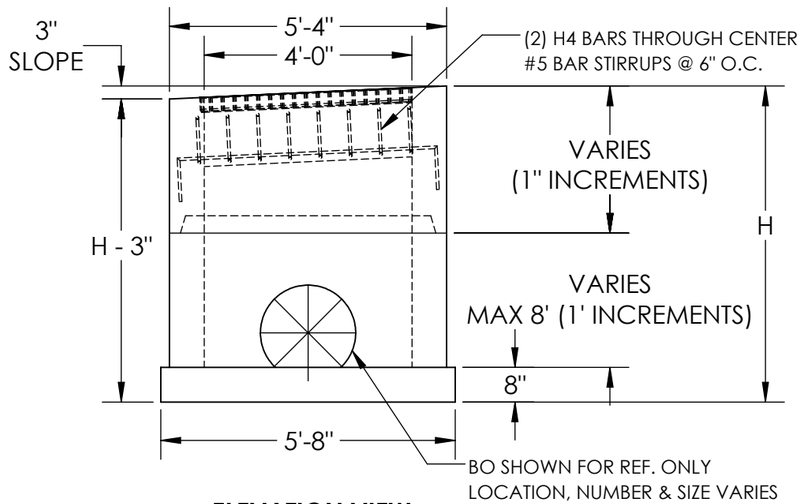

ELEVATION VIEW
SIDE A

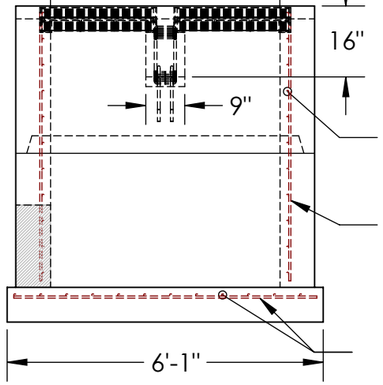

ELEVATION VIEW
SIDE D

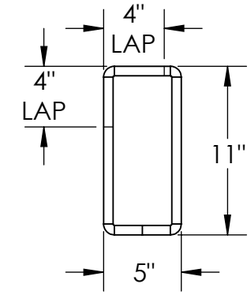

STIRRUP DETAIL
#5 BARS, 4" OVERLAP

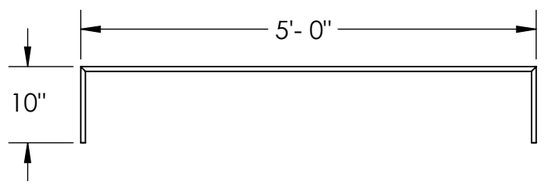

H4-BARS DETAIL
#5 BARS

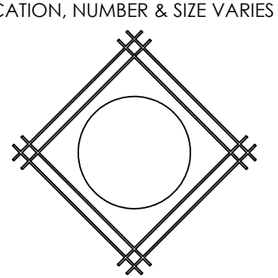

REINFORCING DETAIL
TYP. ALL OPENINGS
(4) - #4 BARS x (BO + 8")

McPherson Concrete Companies
221 W. 37th St. North
Wichita, KS. 67204
Phone: (316) 838-8651
Fax: (316) 838-0838

PROPRIETARY AND CONFIDENTIAL
THE INFORMATION CONTAINED IN THIS DRAWING IS THE SOLE PROPERTY OF McPHERSON CONCRETE COMPANIES. ANY REPRODUCTION IN PART OR AS A WHOLE WITHOUT THE WRITTEN PERMISSION OF McPHERSON CONCRETE COMPANIES IS PROHIBITED.

JOB #	
PROJECT	MCC Standard Drawing
CLIENT	
DRAWN BY	CEH 10/06/22
STRUCTURE TYPE	KDOT Area Inlet Type 1 Double
STATION #	
COMMENTS:	

McPHERSON CONCRETE COMPANIES

DESIGN INFORMATION: -F'c = 4,000 PSI -Fy = 60,000 PSI

SIZE	DWG. NO.	REV
B	KDOT Area Inlet Type 1 Double	0-1

SCALE: 1:48 WEIGHT: SHEET 1 OF 1