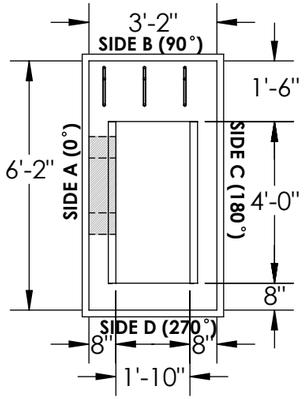

PLAN VIEW
FRAME & GRATE NOT SHOWN

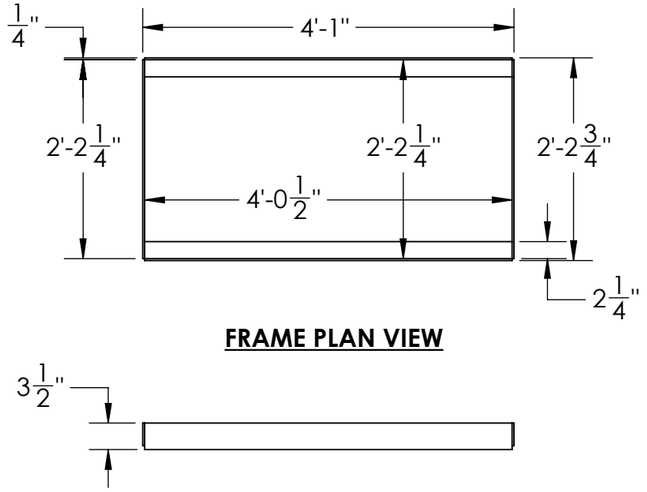

FRAME PLAN VIEW

FRAME ELEVATION VIEW

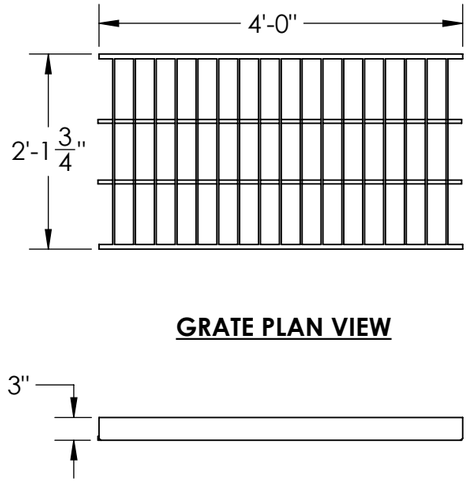

GRATE PLAN VIEW

GRATE ELEVATION VIEW

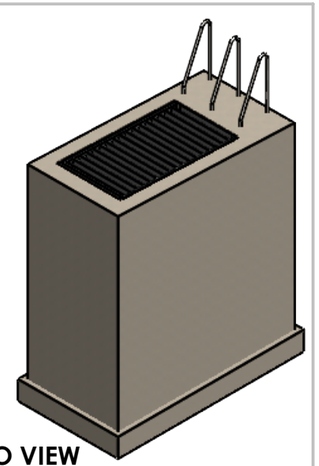

ISO VIEW

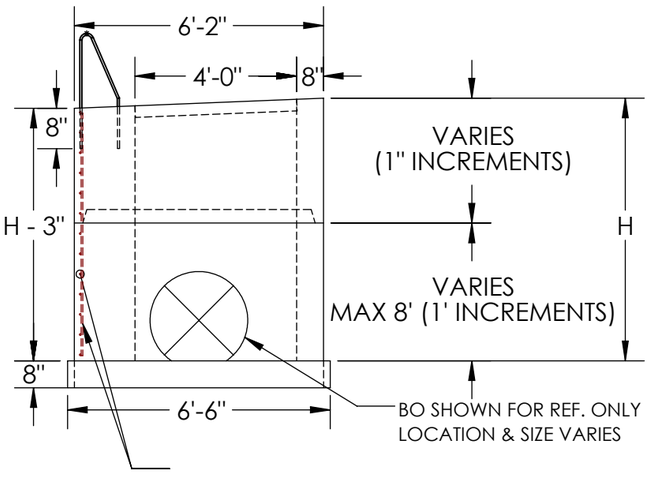

ELEVATION VIEW
SIDE A

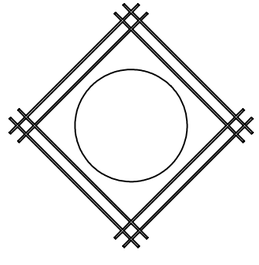

REINFORCING DETAIL
TYP. ALL OPENINGS
(4) - #4 BARS x (BO + 8")

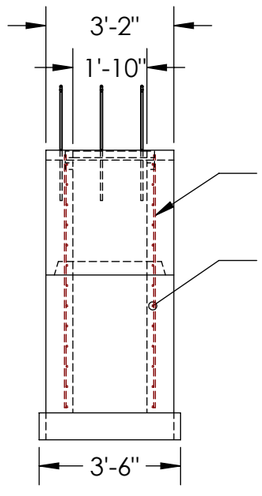

ELEVATION VIEW
SIDE D

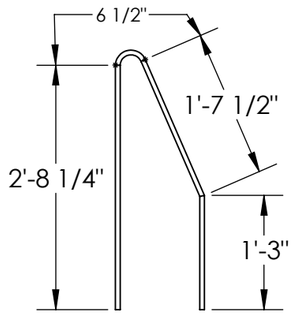

U-BAR DETAIL
#5 BARS, 8" EMBED

McPherson Concrete Companies
221 W. 37th St. North
Wichita, KS. 67204
Phone: (316) 838-8651
Fax: (316) 838-0838

PROPRIETARY AND CONFIDENTIAL
THE INFORMATION CONTAINED IN THIS DRAWING IS THE SOLE PROPERTY OF McPHERSON CONCRETE COMPANIES. ANY REPRODUCTION IN PART OR AS A WHOLE WITHOUT THE WRITTEN PERMISSION OF McPHERSON CONCRETE COMPANIES IS PROHIBITED.

JOB #	
PROJECT	MCC Standard Drawing
CLIENT	
DRAWN BY	CEH 10/4/23
STRUCTURE TYPE	KDOT Area Inlet (Type 2) Single w/ Barrier
STATION #	
COMMENTS:	

McPHERSON CONCRETE COMPANIES

DESIGN INFORMATION: -F'c = 4,000 PSI -Fy = 60,000 PSI

SIZE	DWG. NO.	REV
B	KDOT Area Inlet (Type 2) Single w/ Barrier	0-1

SCALE: 1:48 | WEIGHT: 15404 | SHEET 1 OF 1