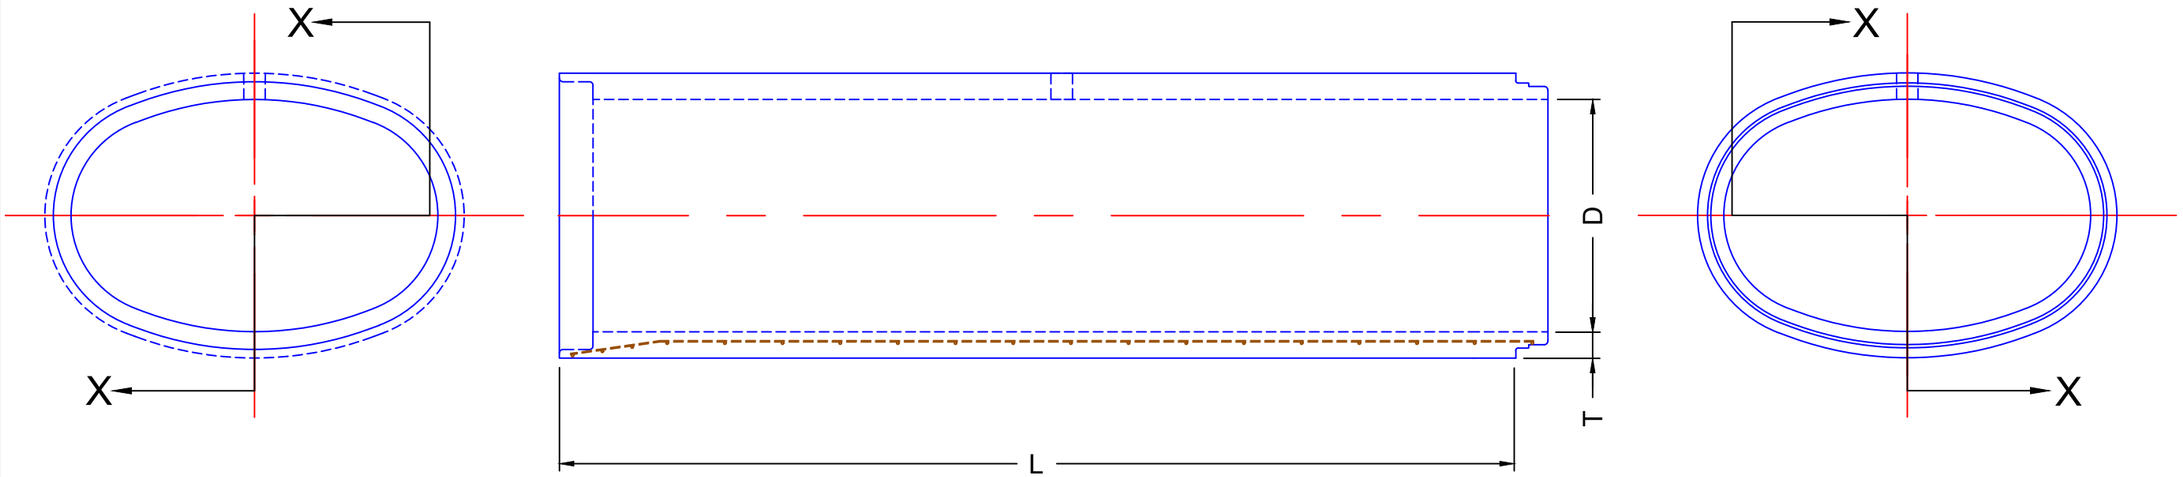

SIDE VIEW
SECTION "X-X"

McPHERSON CONCRETE COMPANIES

2022 WCP INTELLECTUAL PROPERTY NOTICE:

This drawing is the sole property of Wichita Concrete Pipe. It is loaned to the recipient for his/her confidential use only; and in consideration of the loan of this drawing, the recipient agrees that this drawing shall not be reproduced, copied, loaned, nor used for any purpose other than for which it is specifically intended without the express consent of Wichita Concrete Pipe.

DESIGN INFORMATION:

- *F'c = 4,000 PSI*
- *Fy = 60,000 PSI*

INSIDE END AREA	ROUND EQUIVALENT	SPAN "H"	RISE "V"	APPROX. WALL THICKNESS	NOMINAL LENGTH "L"	APPROX. WEIGHT / FT.	CLASS AVAILABLE
5.1 SF	30"	38"	24"	3 3/4"	8'-0"	430 LBS. / FT.	II, III, IV
7.4 SF	36"	45"	29"	4 1/4"	8'-0"	625 LBS. / FT.	II, III, IV

SPECIAL DESIGNS AVAILABLE UPON REQUEST A.S.T.M. C-76

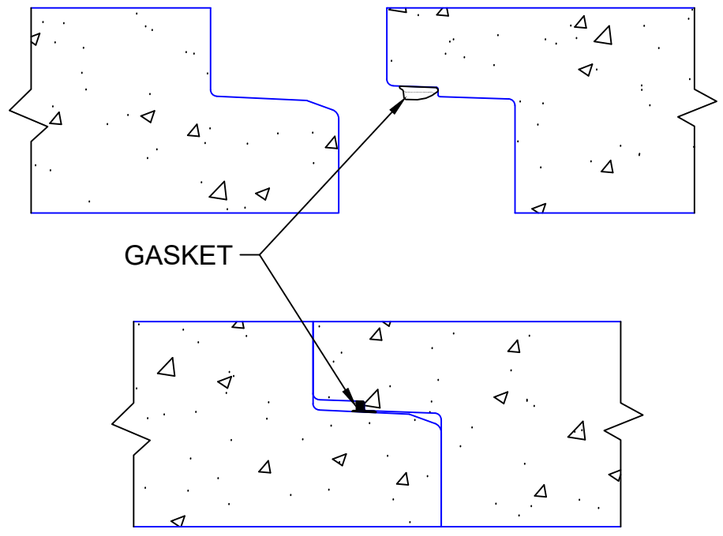

JOINT SECTION CUT
SINGLE OFFSET JOINT

Rev.	Date	Desc.
----	----	----
----	----	----

Job #

Project: MCC Standard Detail

Client:

Drawn By: CEH

Date: 7/28/23

Structure Type: Single Offset HERCP

Structure ID:

Station Number: