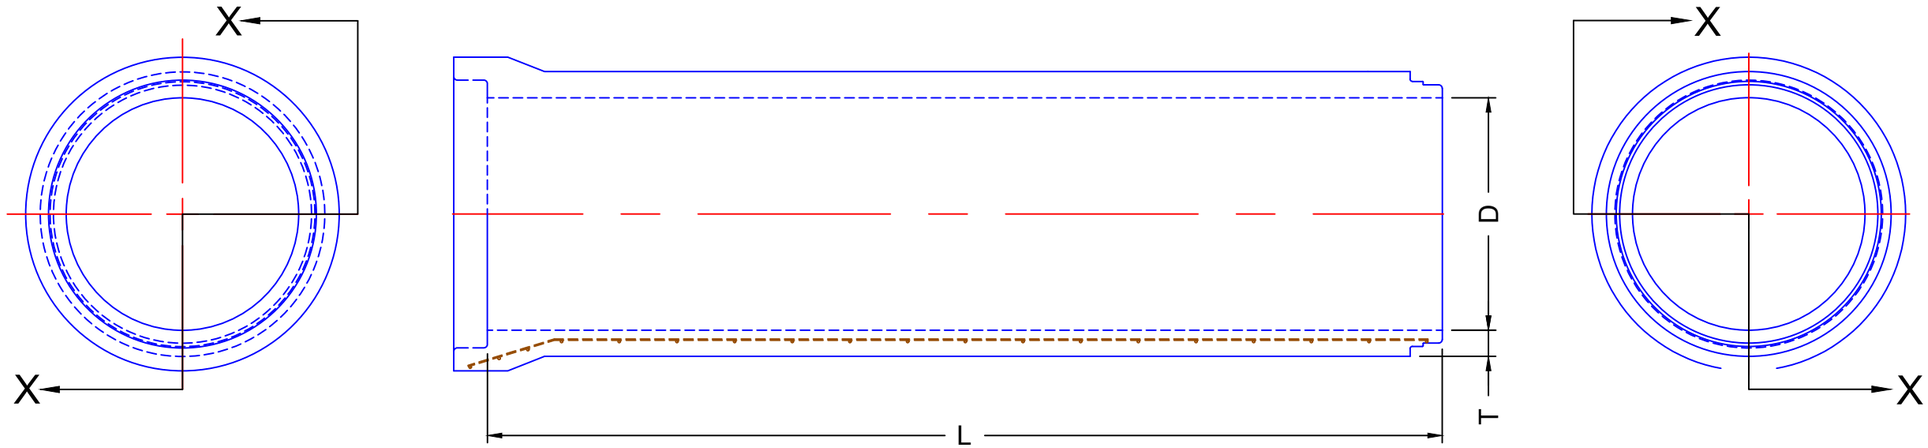

SIDE VIEW

SECTION "X-X", 36" AND SMALLER

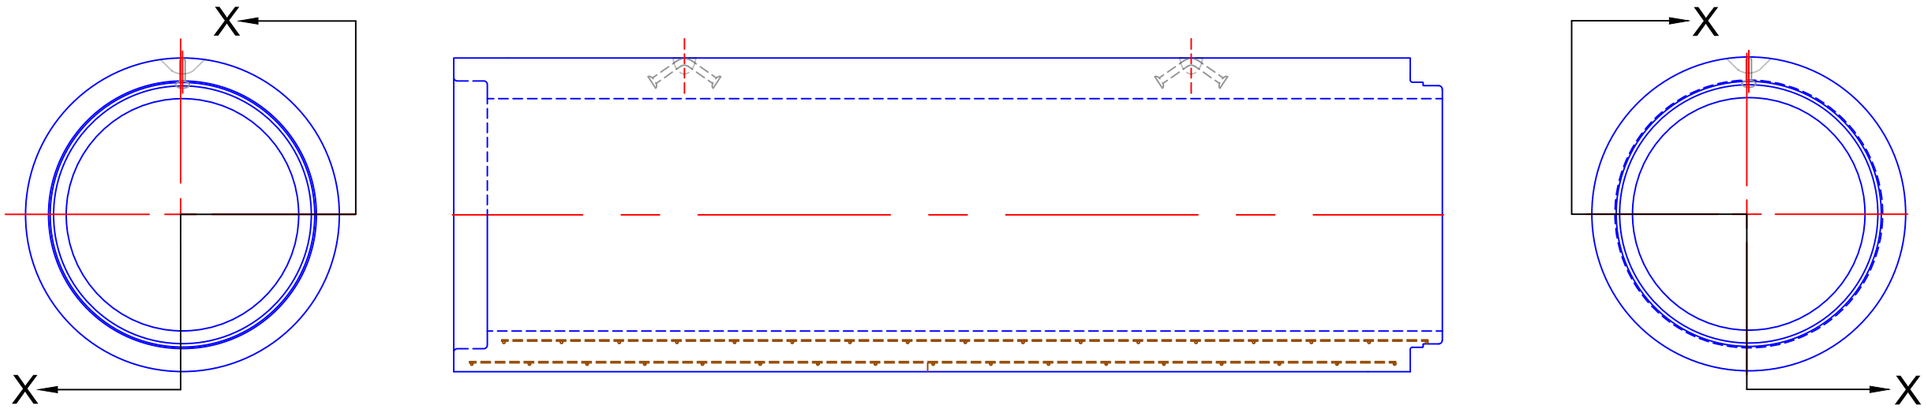

SIDE VIEW

SECTION "X-X", 60" AND LARGER

NOMINAL DIAMETER "D"	APPROX. WALL THICKNESS "T"	NOMINAL LENGTH "L"	APPROX. WEIGHT / FT.	CLASS AVAILABLE
18"	2 1/2"	8'-0"	183 LBS. / FT.	II, III, IV, V
24"	3"	8'-0"	289 LBS. / FT.	II, III, IV, V
30"	3 1/2"	8'-0"	410 LBS. / FT.	II, III, IV, V
36"	4"	8'-0"	568 LBS. / FT.	II, III, IV, V
60"	6"	8'-0"	1,348 LBS. / FT.	II, III, IV
96"	9"	8'-0"	3,218 LBS. / FT.	II, III
120"	11"	8'-0"	4,907 LBS. / FT.	II, III

SPECIAL DESIGNS AVAILABLE UPON REQUEST — A.S.T.M. C-76

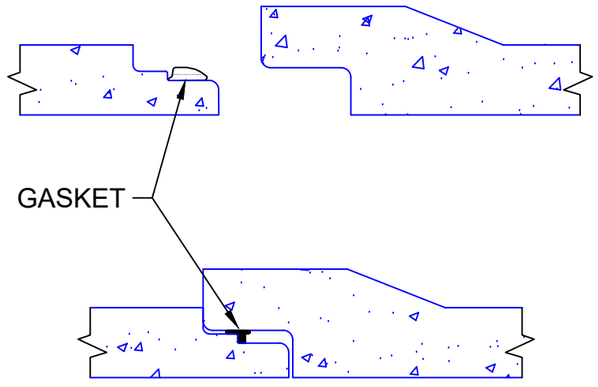

JOINT SECTION CUT

SINGLE OFFSET JOINT

McPHERSON CONCRETE COMPANIES

2023 WCP INTELLECTUAL PROPERTY NOTICE:

This drawing is the sole property of Wichita Concrete Pipe. It is loaned to the recipient for his/her confidential use only; and in consideration of the loan of this drawing, the recipient agrees that this drawing shall not be reproduced, copied, loaned, nor used for any purpose other than for which it is specifically intended without the express consent of Wichita Concrete Pipe.

DESIGN INFORMATION:

- *CL IV > F'c = 4,000 PSI*
  CL V F'c = 6,000 PSI
- *Fy = 60,000 PSI*

Rev.	Date	Desc.	Job #	Project:	Client:	Drawn By:	Date:	Structure Type:	Structure ID:	Station Number:
----	----	----		MCC Standard Detail		CEH	7/28/23	Single Offset RCP		
----	----	----								