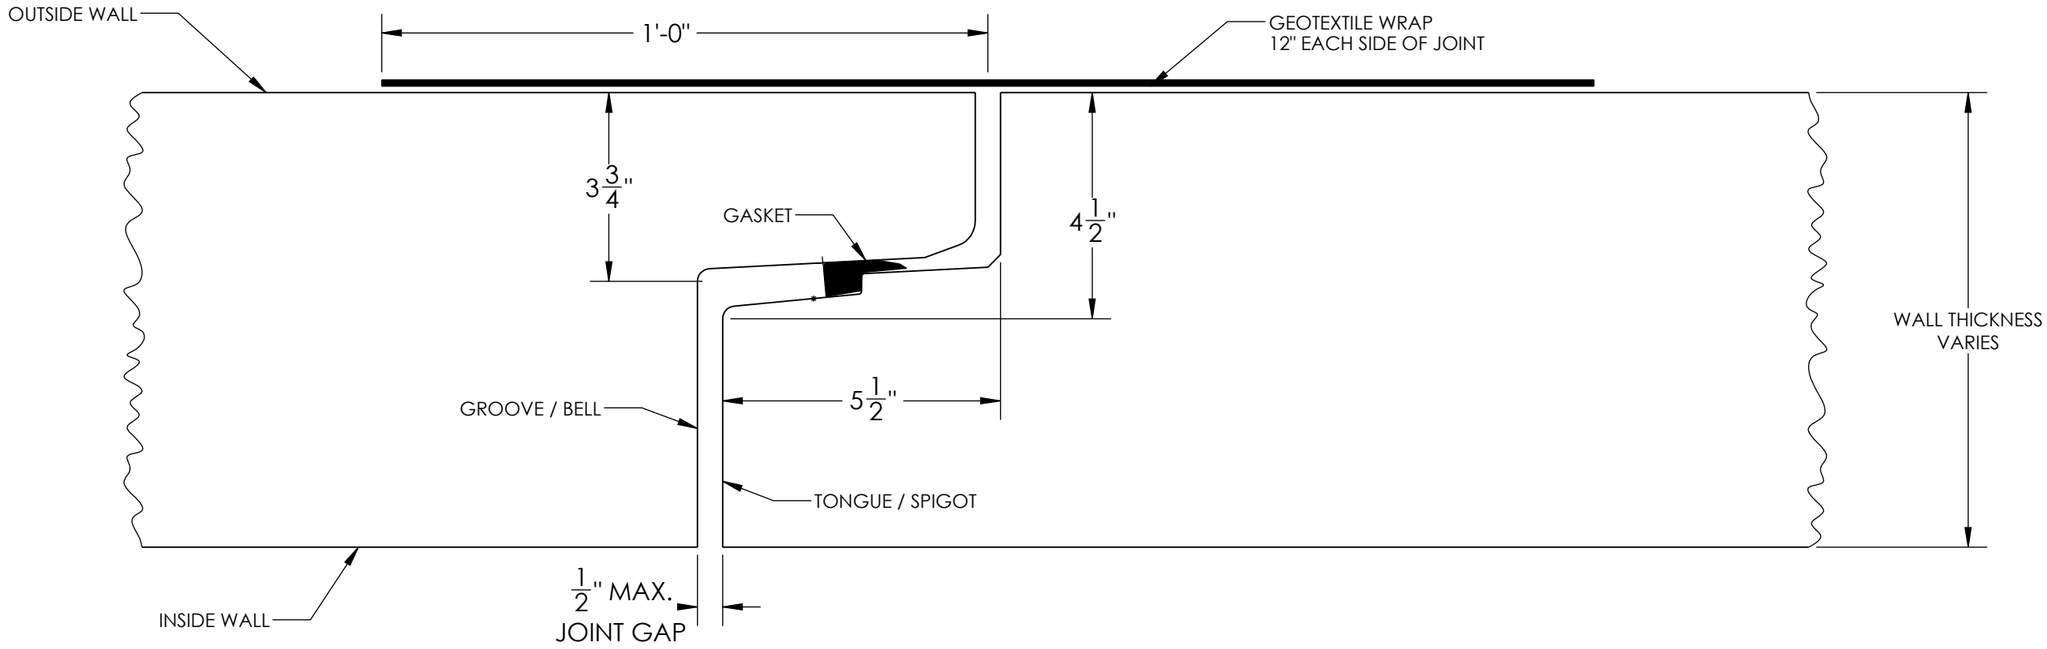

GASKETED RCB JOINT DETAIL

McPherson Concrete Companies
221 W. 37th St. North
Wichita, KS. 67204
Phone: (316) 838-8651
Fax: (316) 838-0838

PROPRIETARY AND CONFIDENTIAL

THE INFORMATION CONTAINED IN THIS DRAWING IS THE SOLE PROPERTY OF McPHERSON CONCRETE COMPANIES. ANY REPRODUCTION IN PART OR AS A WHOLE WITHOUT THE WRITTEN PERMISSION OF McPHERSON CONCRETE COMPANIES IS PROHIBITED.

JOB #	-
PROJECT	MCC STANDARD DETAIL
CLIENT	-
DRAWN BY	JN 9/20/2023
STRUCTURE TYPE	Reinforced Concrete Box - Gasketed
STATION #	-
COMMENTS:	

McPHERSON CONCRETE COMPANIES

DESIGN INFORMATION: -F'c = 5,500 PSI -Fy = 70,000 PSI

SIZE	DWG. NO.	REV
B	RCB - Gasketed	0-1

SCALE: - WEIGHT: - SHEET 1 OF 1