PRECAST RCB JOINT DETAIL

TYPICAL FOR TOP, BASE AND WALLS - THICKNESS VARIES

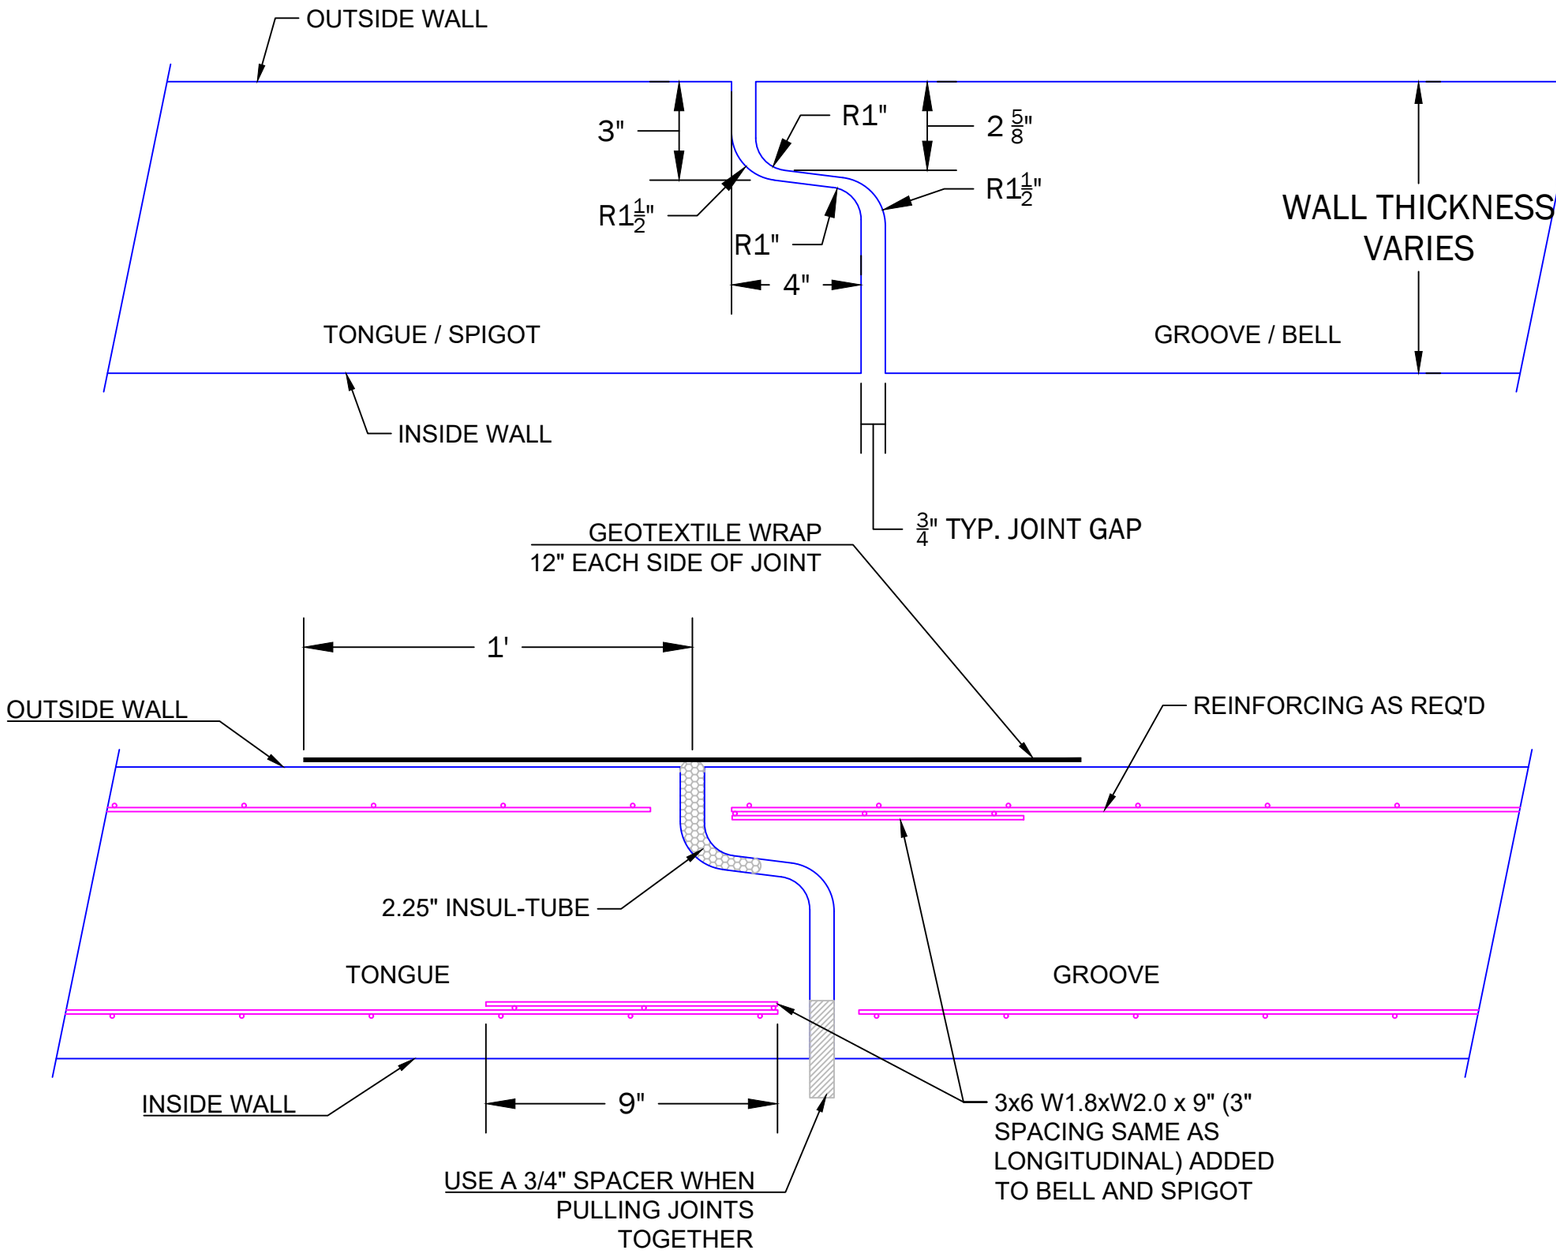

NOTE: REFER TO ADDITIONAL SUBMITTAL DOCUMENTS FOR SPECIFIC SPECIFICATIONS.

McPHERSON CONCRETE COMPANIES

2022 WCP INTELLECTUAL PROPERTY NOTICE:

This drawing is the sole property of Wichita Concrete Pipe. It is loaned to the recipient for his/her confidential use only; and in consideration of the loan of this drawing, the recipient agrees that this drawing shall not be reproduced, copied, loaned, nor used for any purpose other than for which it is specifically intended without the express consent of Wichita Concrete Pipe.

Rev.	Date	Desc.	Job #	Project:	Client:	Drawn By:	Date:	Structure Type:	Structure ID:	Station Number:
----	----	----		RCB JOINT DETAIL	XXXX	XXX	5/4/22	XXXX	XXX-XX	####
----	----	----								