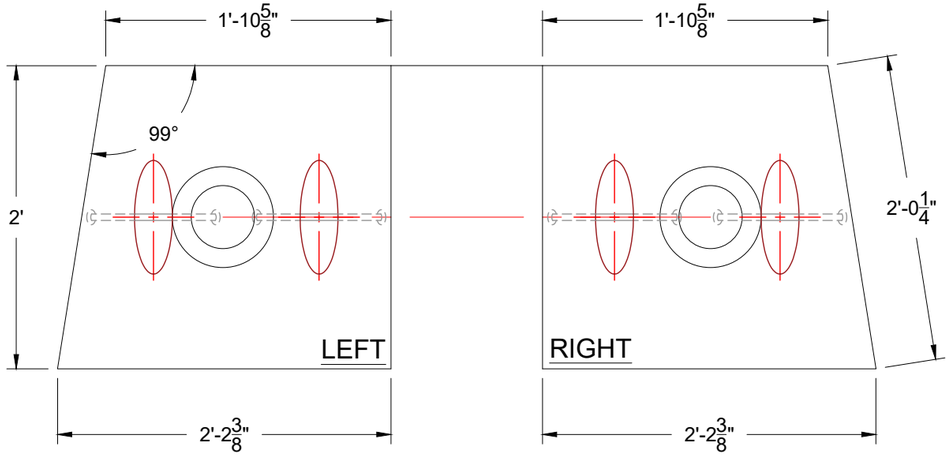

TOP VIEWS

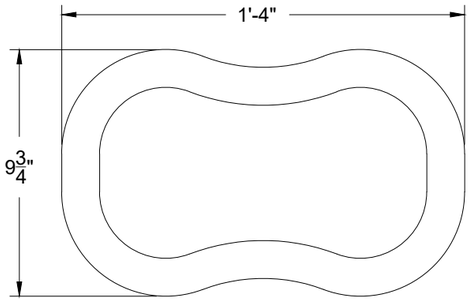

SLOT DETAIL (TYP)
SCALE: 2" = 1'-0"

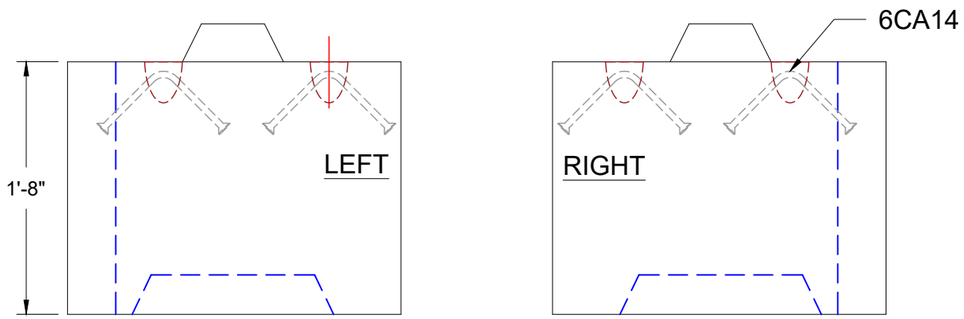

FRONT VIEWS

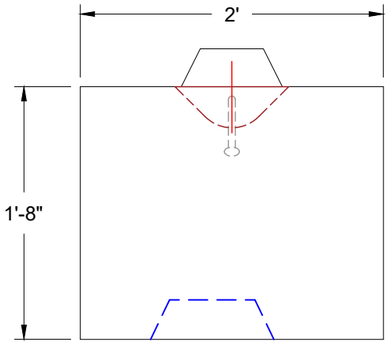

RIGHT SIDE VIEW

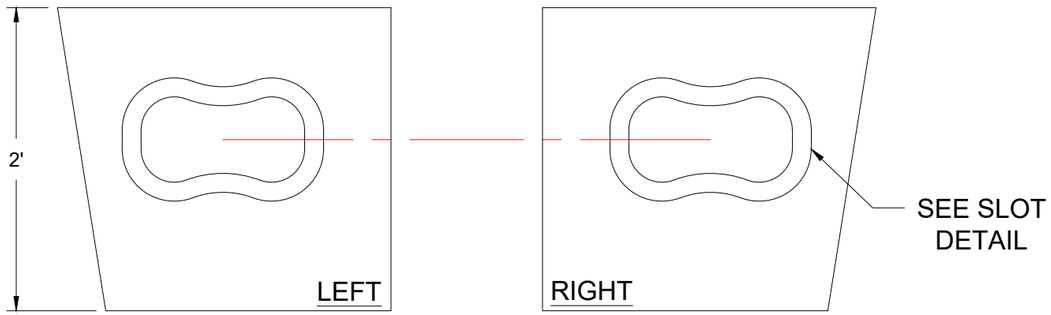

BOTTOM VIEWS

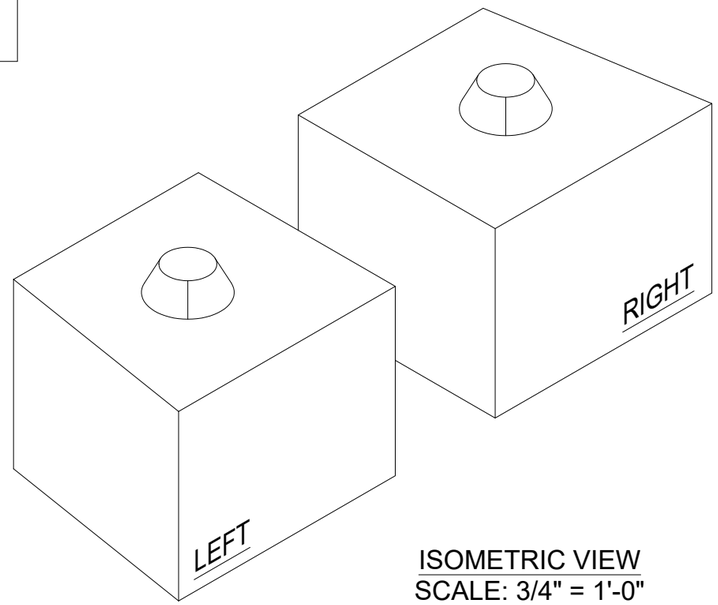

ISOMETRIC VIEW
SCALE: 3/4" = 1'-0"

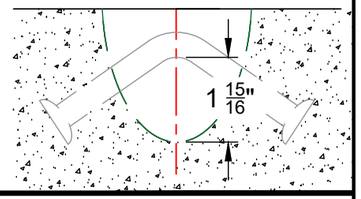

McPHERSON CONCRETE COMPANIES

2023 MCC INTELLECTUAL PROPERTY NOTICE:

This drawing is the sole property of McPherson Concrete Companies. It is loaned to the recipient for his/her confidential use only; and in consideration of the loan of this drawing, the recipient agrees that this drawing shall not be reproduced, copied, loaned, nor used for any purpose other than for which it is specifically intended without the express consent of McPherson Concrete Companies.

DESIGN INFORMATION:

- *F'c = 5,000 PSI*
- *Fy = 60,000 PSI*

STRUCTURE WEIGHTS:

1,086lbs

LIFTING INFORMATION

F'c = 1,200 PSI
MIN CHOKER LENGTH = 10'-0"

Rev.	Date	Desc.
0-0	11/12/21	RELEASE
-	-	-

Job #	Project:	Client:	Drawn By:	Date:	Structure Type:	Structure ID:	Station Number:
-	MCC Standard Detail	-	JN	10/3/23	24" Left & Right Half Block	-	-