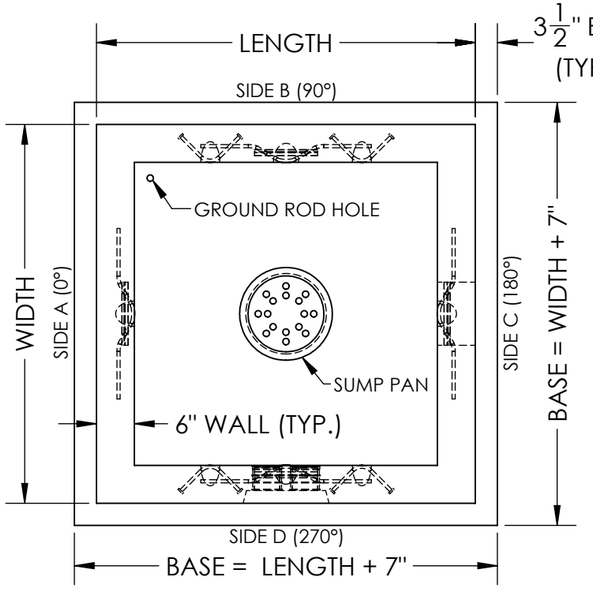

PLAN VIEW
REINF. & TOP REMOVED

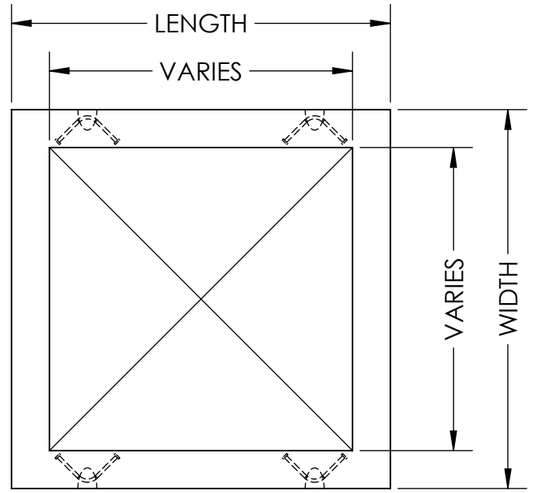

PLAN VIEW
TOP ONLY, CASTING REMOVED

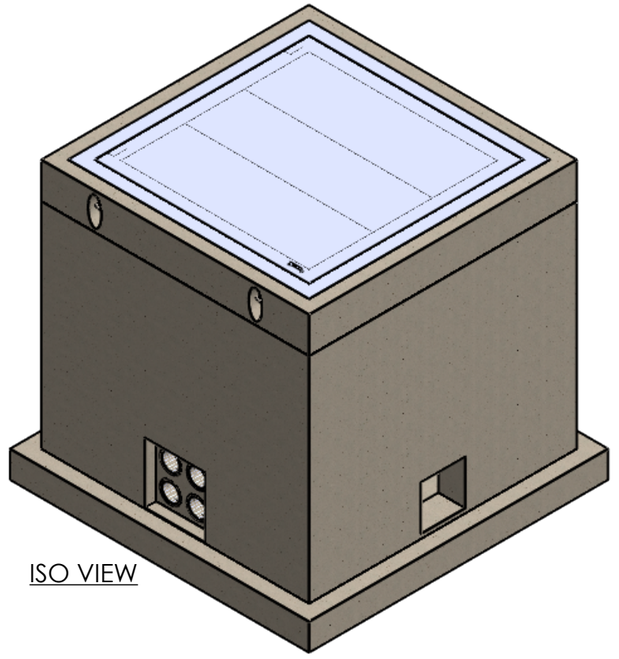

ISO VIEW

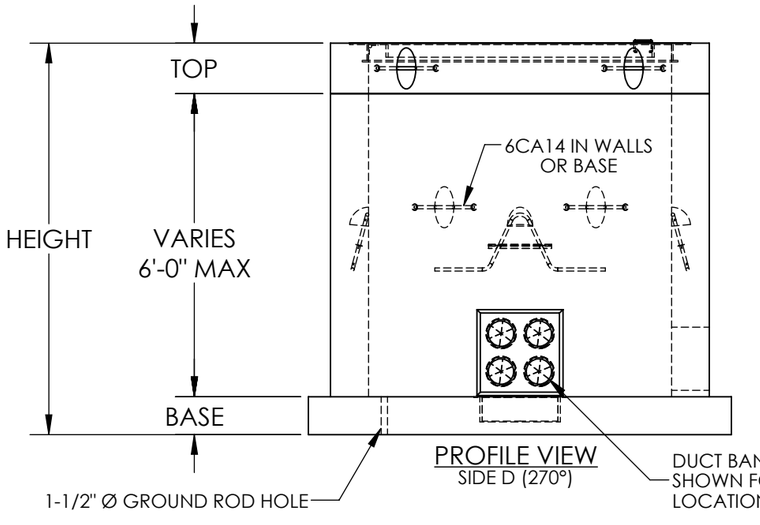

PROFILE VIEW
SIDE D (270°)

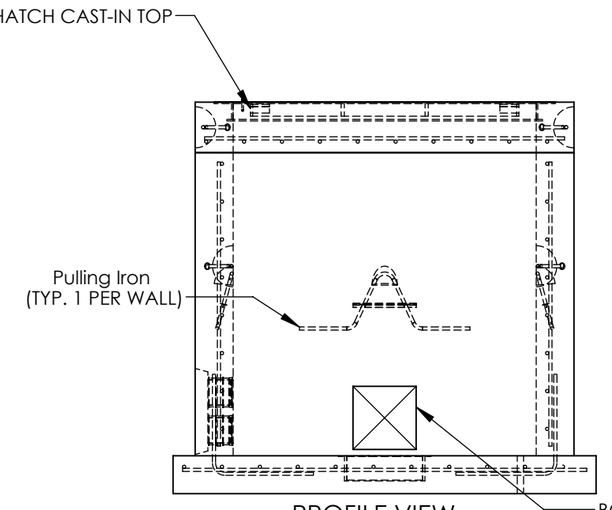

PROFILE VIEW
SIDE C (180°)

DUCT BANK OPTIONS

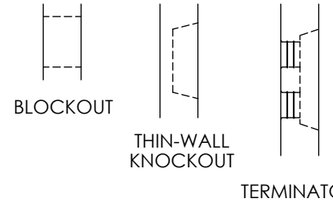

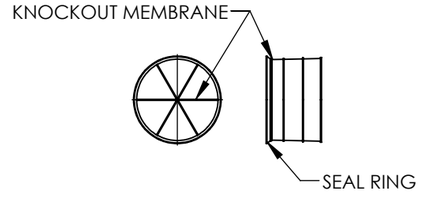

TERMINATOR DETAIL
2", 3", 4", 5", & 6" SIZES AVAILABLE
FOR SCH 40, 20, & 80 PIPE

HANDHOLE OPTIONS
STEPS
INSERTS FOR RACKING HARDWARE
SUMP
PULLING IRONS
GROUND ROD HOLE

McPherson Concrete Companies
221 W. 37th St. North
Wichita, KS. 67204
Phone: (316) 838-8651
Fax: (316) 838-0838

PROPRIETARY AND CONFIDENTIAL
THE INFORMATION CONTAINED IN THIS DRAWING IS THE SOLE PROPERTY OF McPHERSON CONCRETE COMPANIES. ANY REPRODUCTION IN PART OR AS A WHOLE WITHOUT THE WRITTEN PERMISSION OF McPHERSON CONCRETE COMPANIES IS PROHIBITED.

JOB #	-
PROJECT	MCC STANDARD DETAIL
CLIENT	-
DRAWN BY	AH 10/11/2023
STRUCTURE TYPE	Electric/Communication Handhole RCMH
STATION #	N/A

COMMENTS:
F'c = 4,000 PSI
Fy = 60,000 PSI

McPHERSON CONCRETE COMPANIES

DESIGN INFORMATION: -F'c = 4,000 PSI -Fy = 60,000 PSI

SIZE	DWG. NO.	REV
B	HANDHOLE	0-1

SCALE: 1:24 | WEIGHT: X,XXX | SHEET 1 OF 1