B

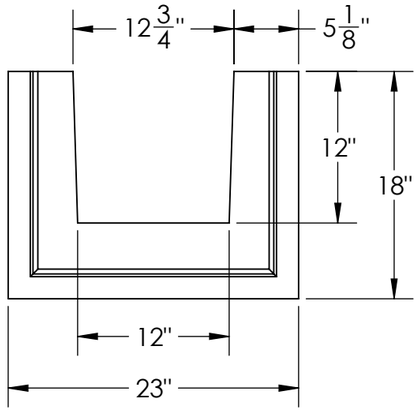

1212

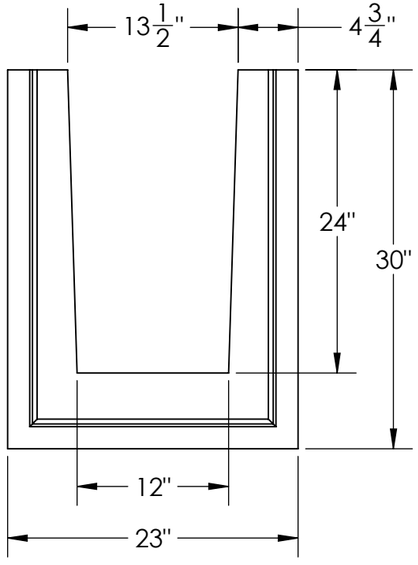

1224

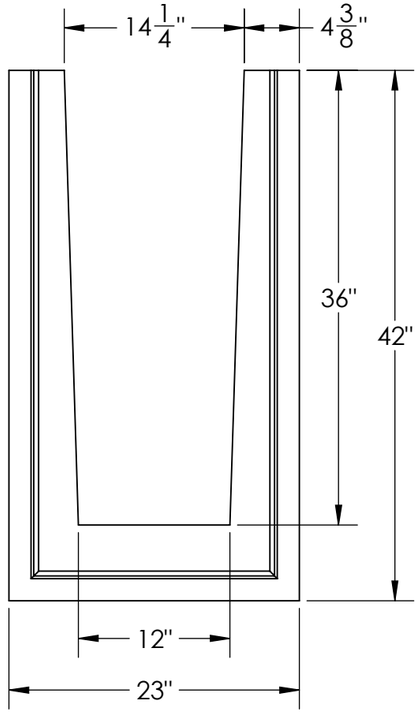

1236

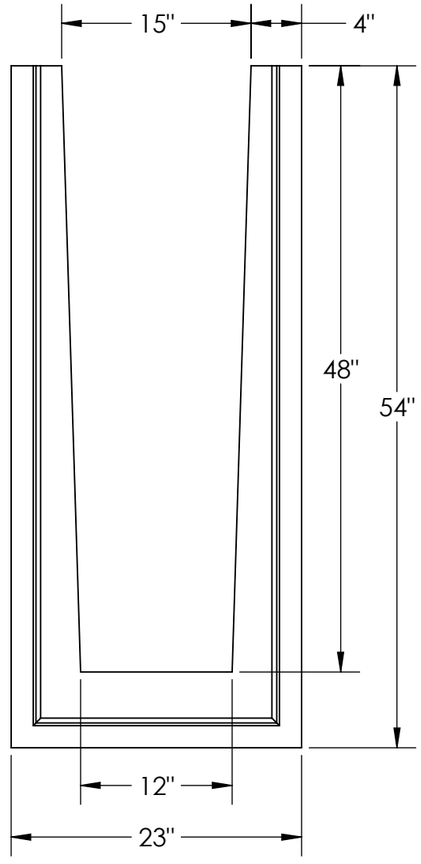

1248

A

McPherson Concrete Companies
221 W. 37th St. North
Wichita, KS. 67204
Phone: (316) 838-8651
Fax: (316) 838-0838

PROPRIETARY AND CONFIDENTIAL

THE INFORMATION CONTAINED IN THIS DRAWING IS THE SOLE PROPERTY OF McPHERSON CONCRETE COMPANIES. ANY REPRODUCTION IN PART OR AS A WHOLE WITHOUT THE WRITTEN PERMISSION OF McPHERSON CONCRETE COMPANIES IS PROHIBITED.

JOB #	-
PROJECT	N/A
CLIENT	Client
DRAWN BY	DS 06-03-2026
STRUCTURE TYPE	TRENCH
STATION #	N/A
COMMENTS:	

McPHERSON CONCRETE COMPANIES

DESIGN INFORMATION: -F'c = 4,000 PSI -Fy = 60,000 PSI

SIZE	DWG. NO.	REV
B	12IN TRENCH	0-1

SCALE: 1:12 | WEIGHT: 4098 | SHEET 1 OF 1